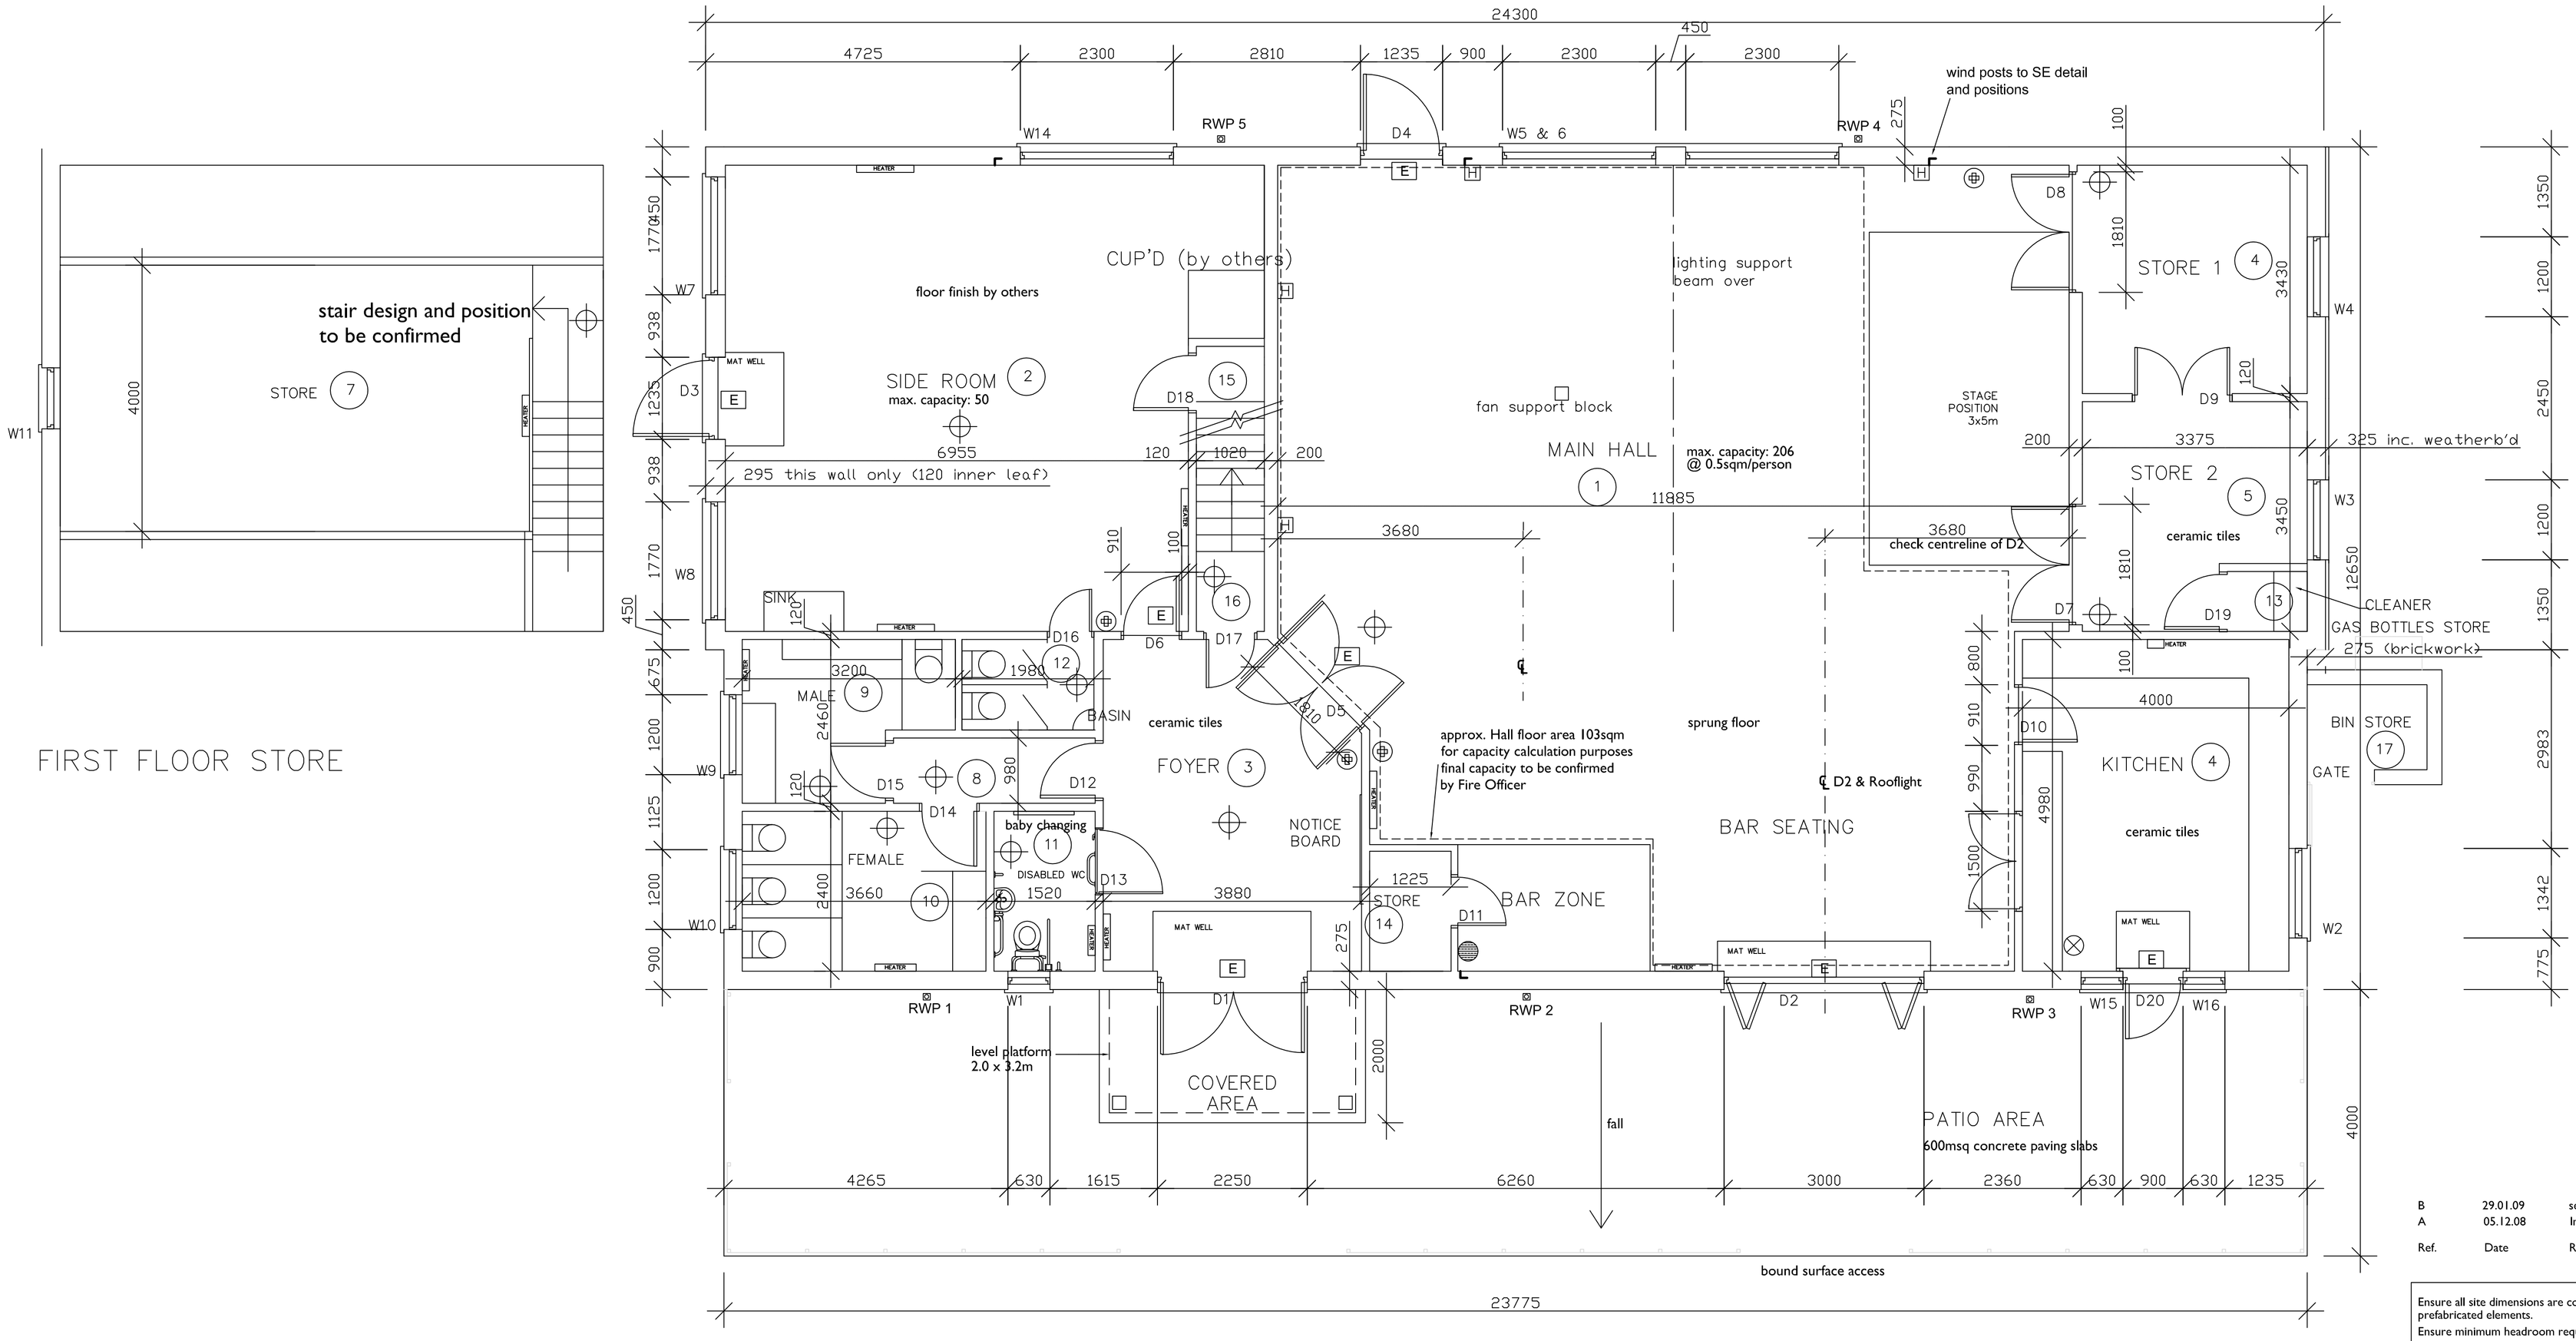

FIRST FLOOR STORE

GROUND FLOOR PLAN

0 2.5 5
metres

ELECTRICAL LAYOUT GENERALLY
See Services Drawing 17

Lighting - layout and switching to be agreed

EMERGENCY ESCAPE LIGHTS

E EMERGENCY LIGHT ESCAPE SIGN; PANIC BOLT ON EXTERNAL DOORS

SMOKE DETECTOR & FIRE ALARM SYSTEM TO BE INSTALLED BY SPECIALIST COMPANY & TO COMPLY WITH BS 5588-6:1991 FIRE PRECAUTIONS IN THE DESIGN, CONSTRUCTION AND USE OF BUILDINGS

FIRE EXTINGUISHER: 1 NO. WATER, 1 NO. CO2 IN EACH POSITION

DRY POWDER EXTINGUISHER

H HEATER (system to be confirmed)

Ref.	Date	Revision
B	29.01.09	services layouts amended
A	05.12.08	Information added

Ensure all site dimensions are correct prior to ordering prefabricated elements.
Ensure minimum headroom requirements for all staircases.

Do not scale from this drawing.
All measurements to be checked on site.
Any discrepancies, contact the issuer.

twgaze

10 Market Hill
Diss
Norfolk
IP22 4WJ

Architectural Services ©
Tel: 01379 646812
Fax: 01379 651936
E-mail: arch@twgaze.co.uk

CLIENT: OCCOLD R & A COUNCIL

PROJECT: OCCOLD VILLAGE HALL
OCCOLD
SUFFOLK

TITLE: FLOOR PLANS
PROPOSED

Scale:	1:50@A1	Date:	11.'08
JOB No.	8/11783/sr	DRG No.	12 B